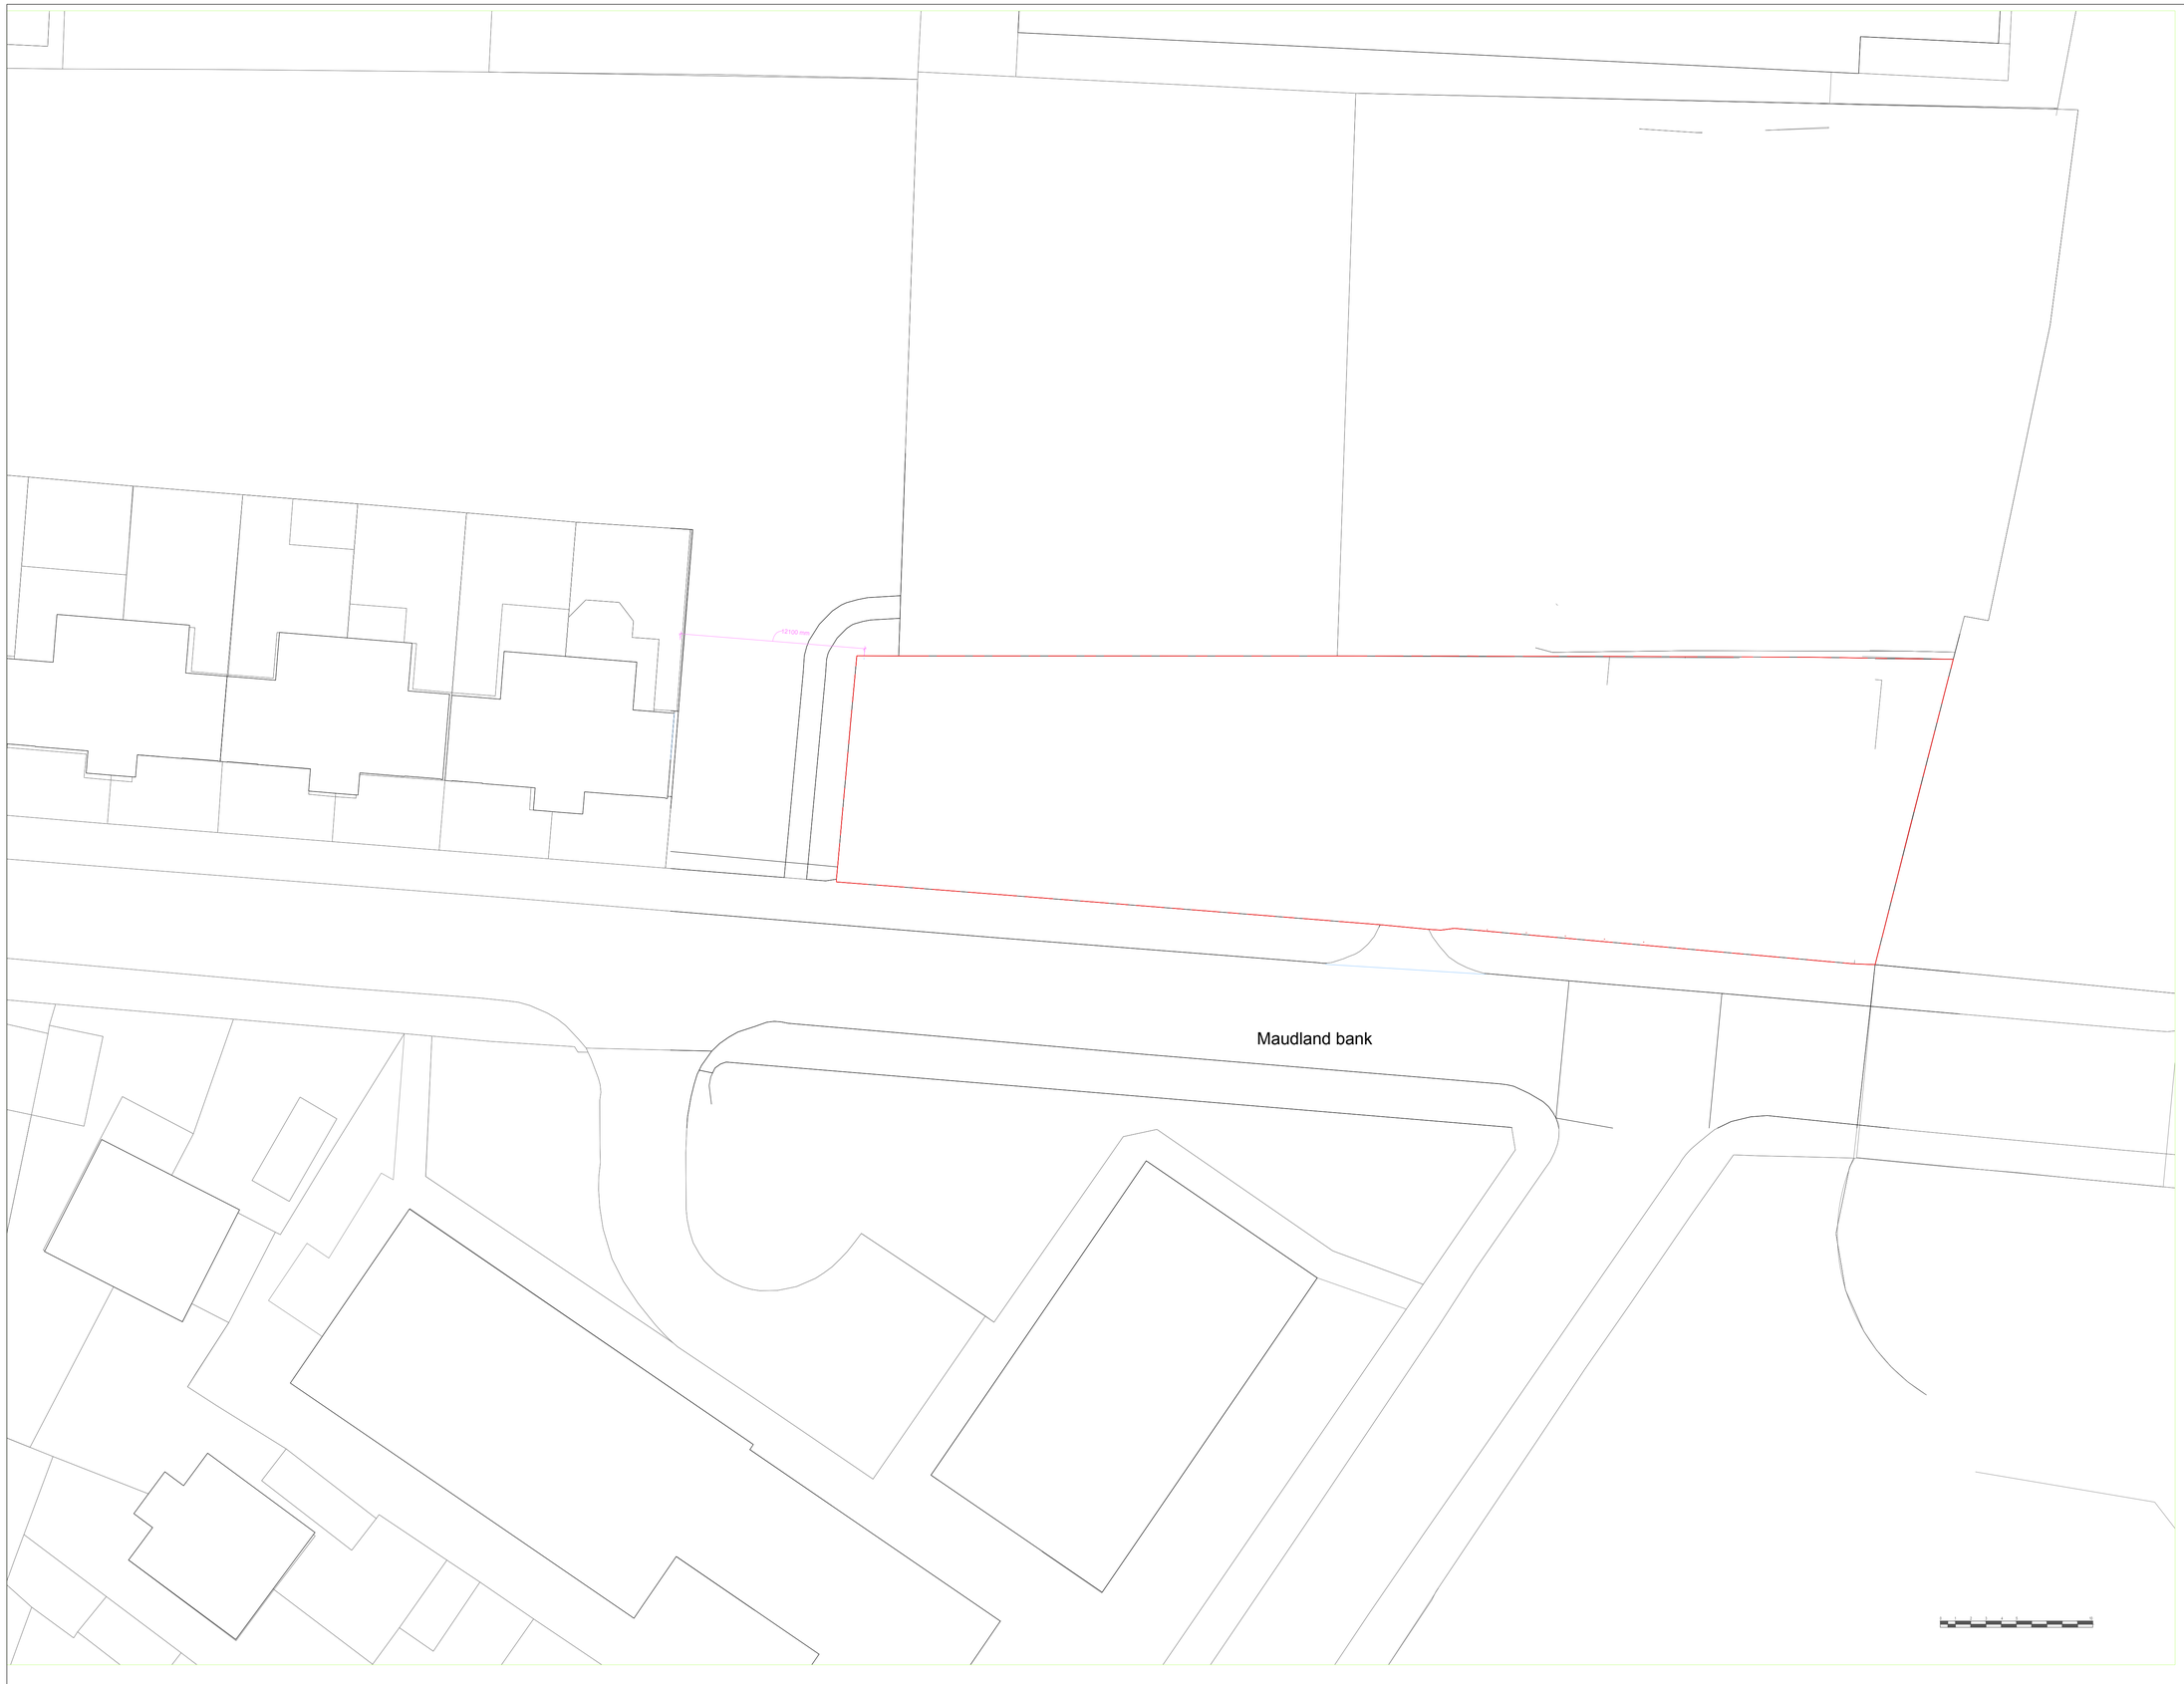

KEY PLAN

DO NOT SCALE FROM THIS DRAWING.

THIS DRAWING IS BASED ON DIMENSIONAL SURVEY INFORMATION PROVIDED BY OTHERS. THE ARCHITECT CANNOT ACCEPT RESPONSIBILITY FOR THE ACCURACY OF THIS SURVEY INFORMATION.

ALL DIMENSIONS ARE SHOWN IN METRIC.

THIS DRAWING REMAINS THE COPYRIGHT OF CARSON + SALL

Owner

REV	DATE	NOTE	DWN

Carson + Sall

2nd Floor
Argyll Chambers
Buchanan Street
Glasgow G2 8BD
+44 (0)141 442 0036

2 Providence Yard
Ezra Street
London E2 7RJ
+44 (0)207 033 7855

www.carsonsall.com

PROJECT:

Preston Student Housing

Mudland Bank Road, Preston

TITLE:

GA Plan - Ground Floor

DRAWING NUMBER: 100_000

REVISION:

DATE:

DRAWN BY: GvH

CHECKED BY: Checker

SCALE: 1 : 200 @ a1

1035