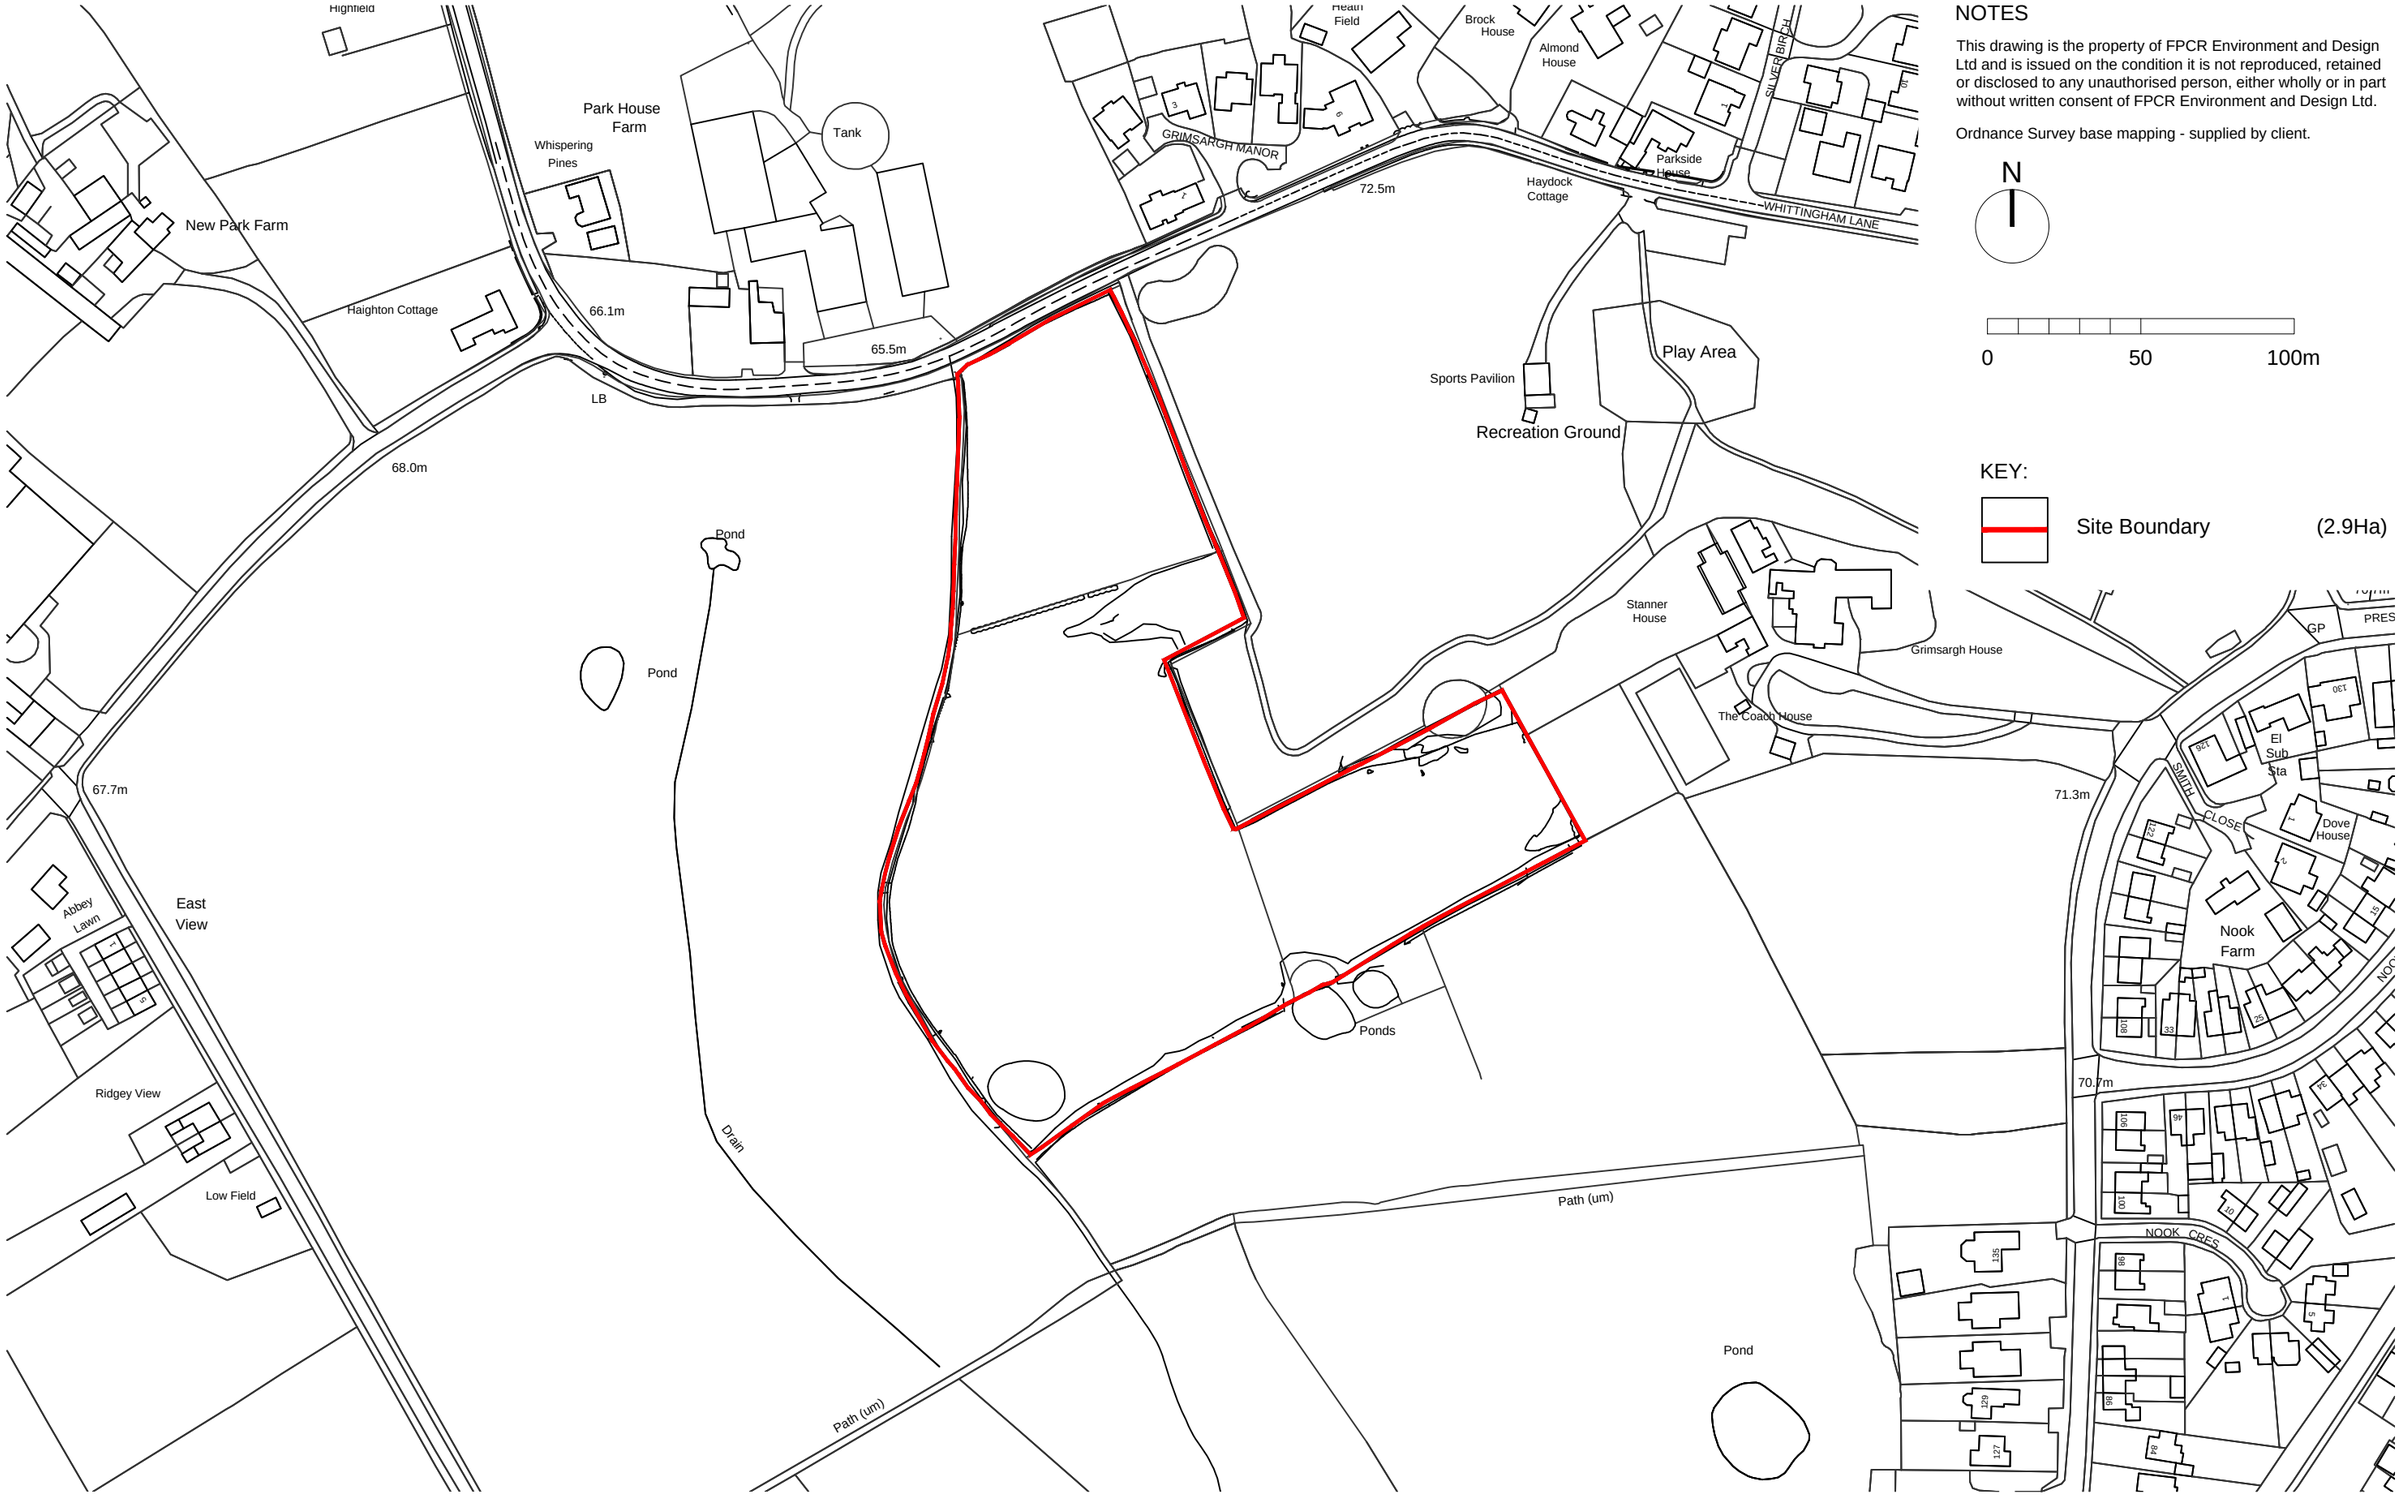

NOTES

This drawing is the property of FPCR Environment and Design Ltd and is issued on the condition it is not reproduced, retained or disclosed to any unauthorised person, either wholly or in part without written consent of FPCR Environment and Design Ltd.

Ordnance Survey base mapping - supplied by client.

N

0 50 100m

KEY:

Site Boundary (2.9Ha)

Seddon Homes Ltd
Land south of Whittingham Lane
Grimsargh

SITE LOCATION PLAN

1:2000 @ A3
28 June 2018 IZ / CEH
8450-L-04 rev -

masterplanning
environmental assessment
landscape design
urban design
ecology
architecture
arboriculture

FPCR Environment and Design Ltd
Lockington Hall
Lockington
Derby DE74 2RH

t: 01509 672772
f: 01509 674565
e: mail@fpcr.co.uk
w: www.fpcr.co.uk

CAD file K:\8400\8450\LANDS\Plans\8450-L-04 Site Location Plan.dwg